PRODUCED BY AN AUTODESK EDUCATIONAL PRODUCT

SKETCH SHOWING FOR THE WORK OF PROVIDING AND LAYING 300MM DIA DWC LINE INSIDE SWD DRAIN NO V122 NEAR KALIDASA CIRCLE TO VENKATESHWARA TEMPLE COMING UNDER NAGENDRA BLOCK SERVICE STATION.

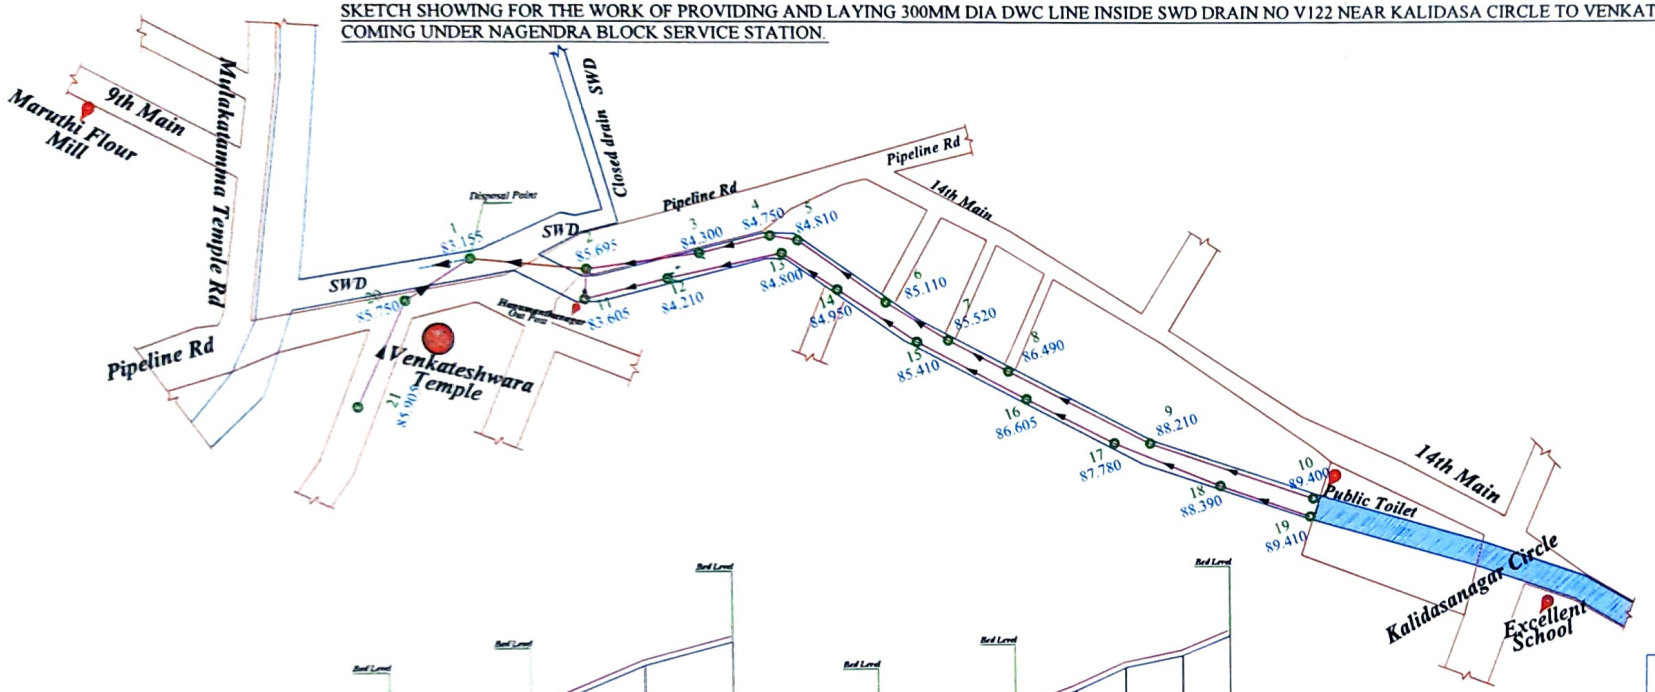

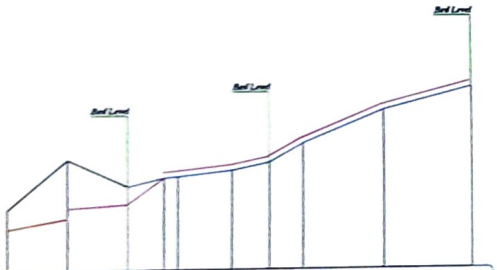

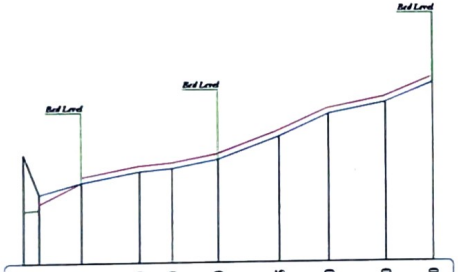

DATUM-80.000																					
GROUND LEVEL	83.155	85.695	84.300	84.750	84.810	85.110	85.520	86.490	88.210	89.400	85.695	83.605	84.210	84.800	84.950	85.410	86.605	87.780	88.390	89.410	
INVERT LEVEL	82.155	82.695	83.400	Line Above Bed Level							82.695	82.805	83.810	Line Above Bed Level							
DEPTH OF CUT	1.00	3.00	0.90	1.00	1.00	1.00	1.00	1.00	1.00	1.00	3.00	0.80	0.40	1.00	1.00	1.00	1.00	1.00	1.00	1.00	
CHAINAGE	0.00	30.00	30.00	18.00	7.00	27.00	19.00	17.00	41.00	45.00	0.00	8.00	22.00	30.00	17.00	24.00	32.00	26.00	30.00	25.00	
CUMULATIVE CHAINAGE	0.00	30.00	60.00	78.00	85.00	112.00	131.00	148.00	189.00	234.00	0.00	8.00	30.00	60.00	77.00	101.00	133.00	159.00	189.00	214.00	
STATION	1	2	3	4	5	6	7	8	9	10	11	12	13	14	15	16	17	18	19		

LONGITUDINAL SECTION

1	0.00	0.00	0.00	83.155
20	20.00	20.00	1.70	84.050
21	50.00	30.00	1.60	84.305

Note :All dimensions are in meter
Scale- Plan 1:1000
L/S. H- 1:2000 & V- 1:200

INDEX

- ROAD
- 300MM DIA DWC LINE
- TRENCHLESS LINE
- FLOW DIRECTION
- DRAIN
- MAN HOLES

EESW-1

PRODUCED BY AN AUTODESK EDUCATIONAL PRODUCT

Scanned with ACE Scanner

Name of the work: Work of providing and laying of 250/300mm dia HDPE DWC dia pipeline along Kalidas layout SWD drain coming under Nagendra block service station of AEESw-3 Sub div.

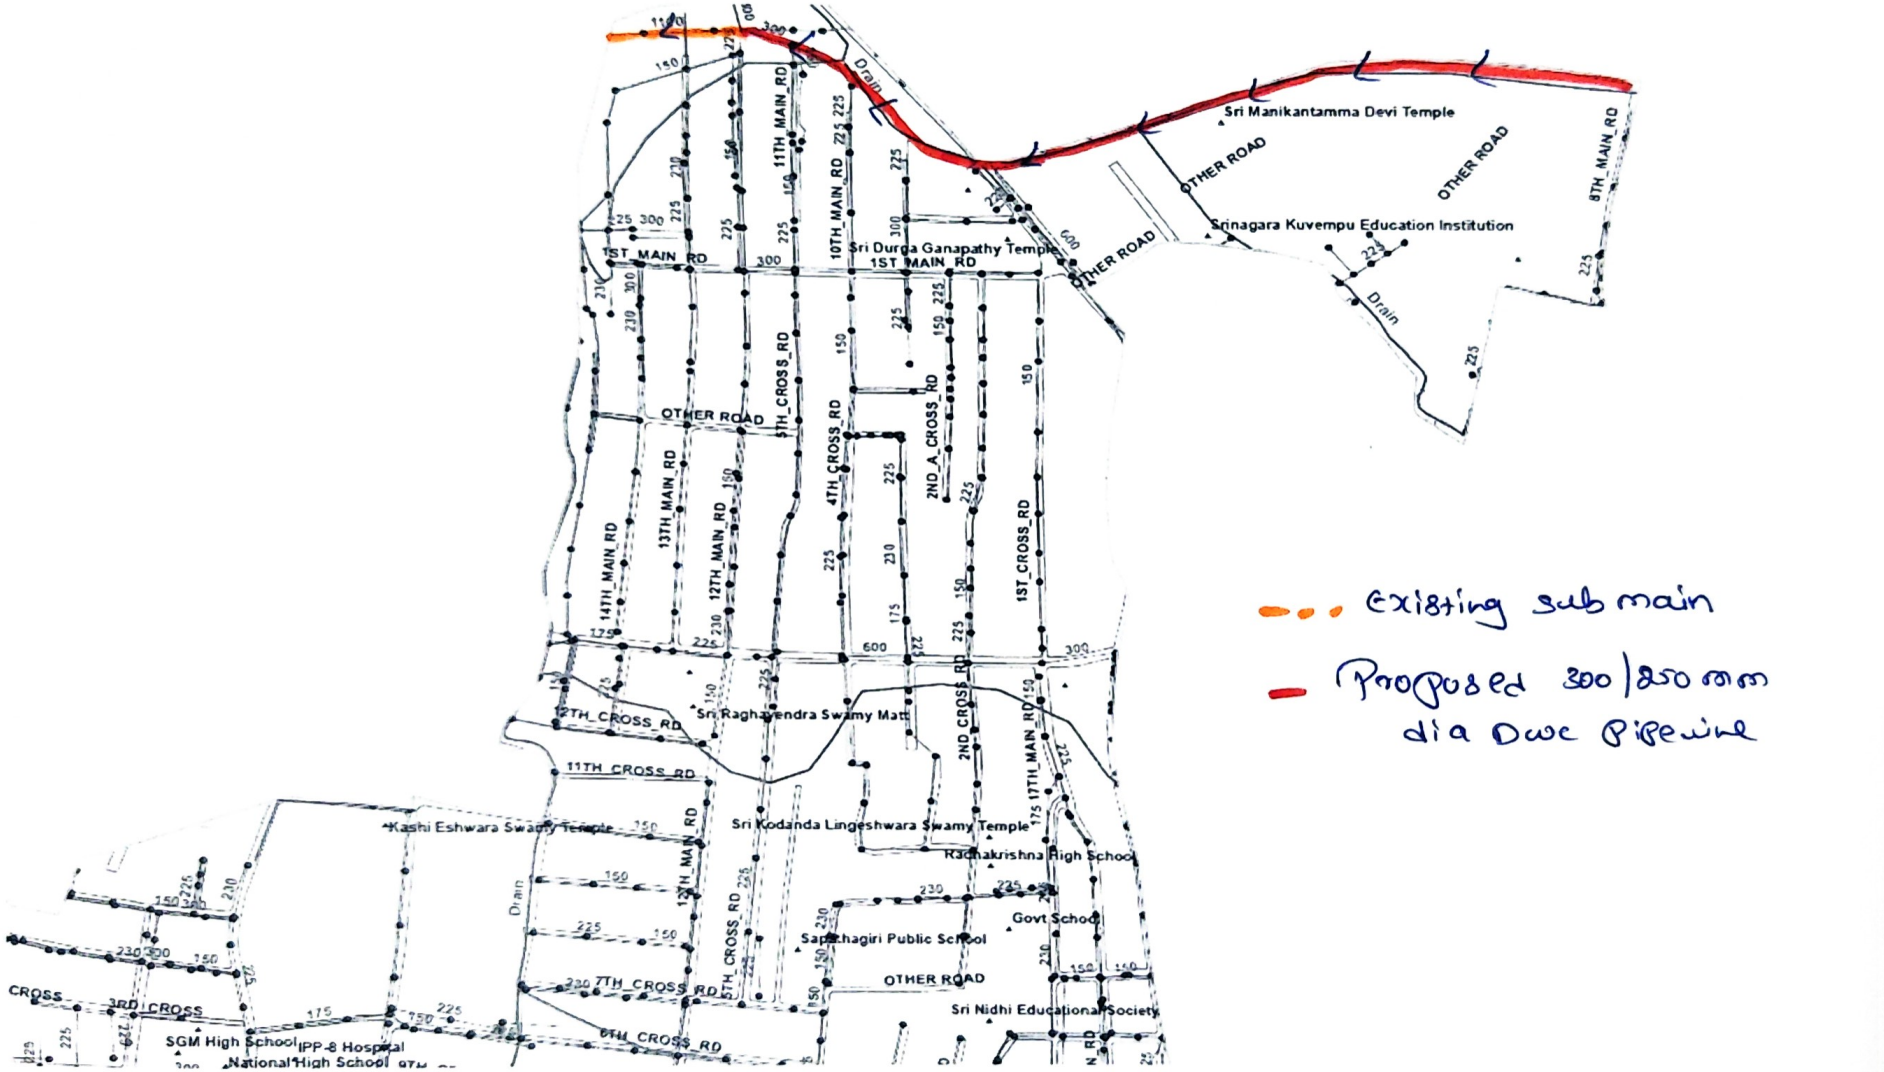

AE(GN)

AEE(SW-3)

EESW-1

Scanned with ACE Scanner